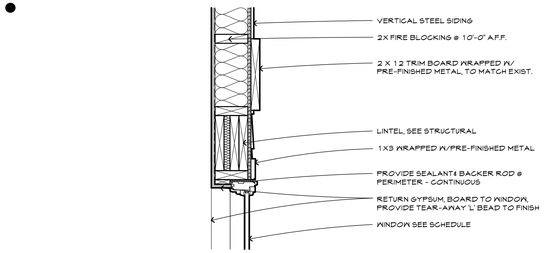

5 / A6.4 DETAIL

Scale 1" = 1' - 0"

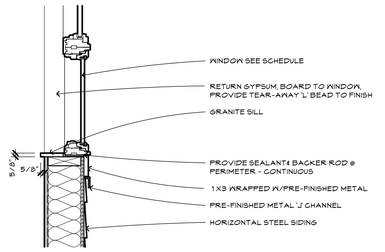

6 / A6.4 DETAIL

Scale 1" = 1' - 0"

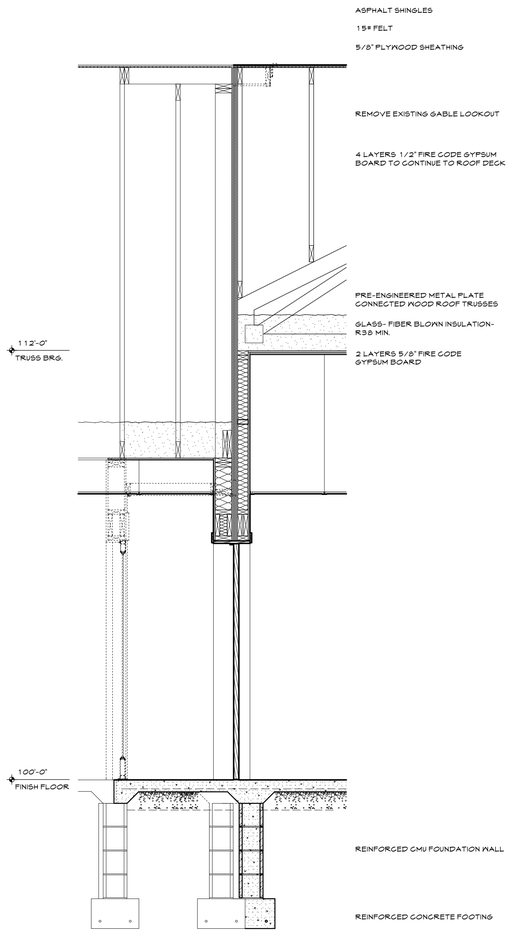

1 / A6.4 WALL SECTION

Scale 1/2" = 1' - 0"

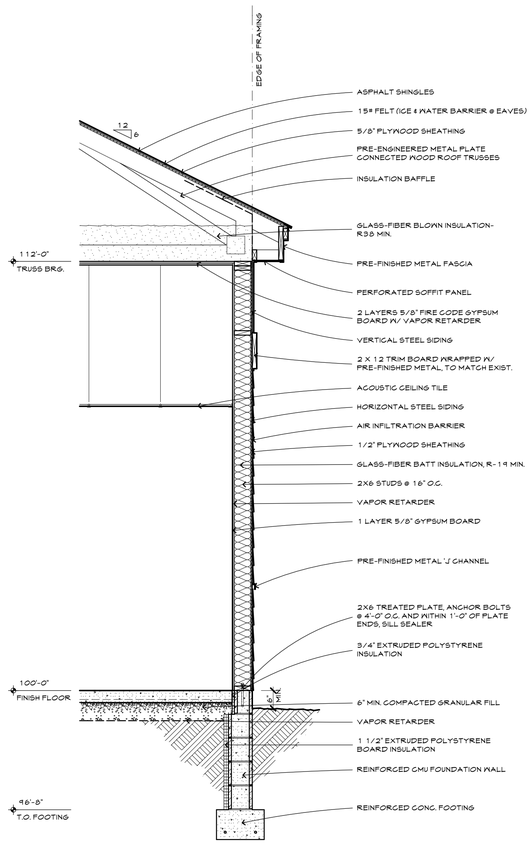

2 / A6.4 WALL SECTION

Scale 1/2" = 1' - 0"

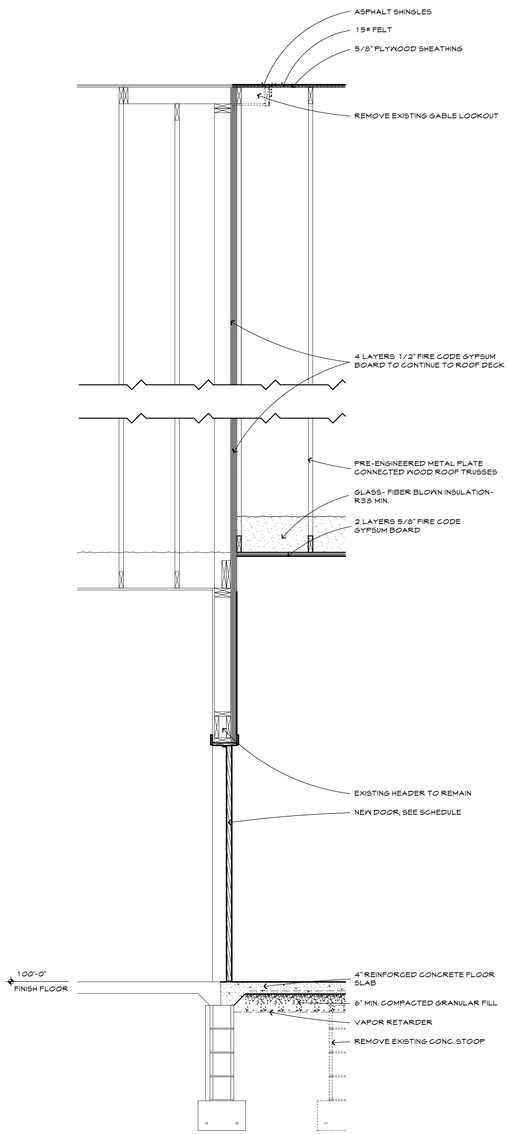

3 / A6.4 WALL SECTION

Scale 1/2" = 1' - 0"

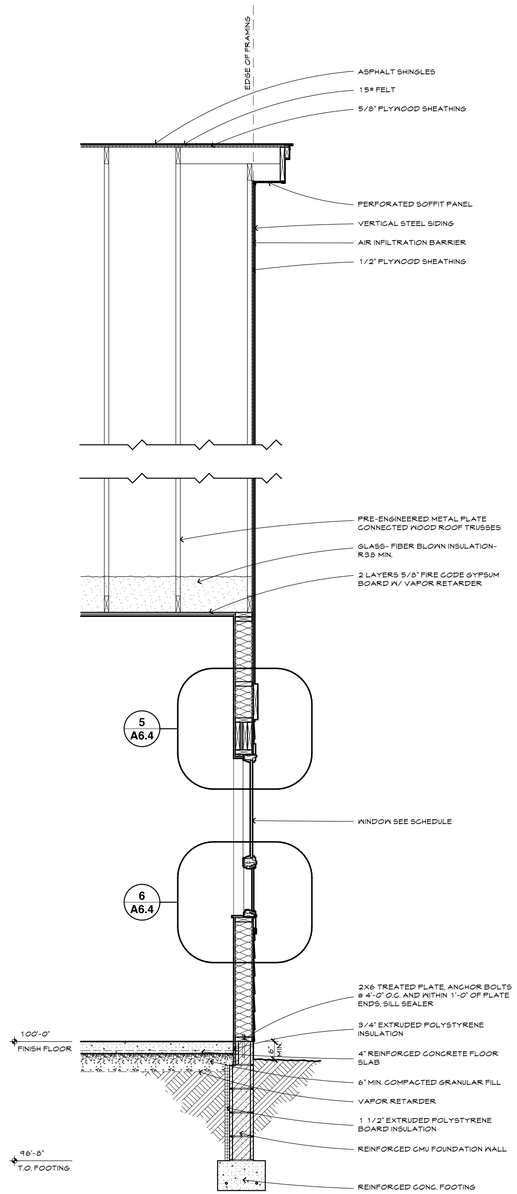

4 / A6.4 WALL SECTION

Scale 1/2" = 1' - 0"

NEGEN ARCHITECTS
STUDIO 22517 178th Ave.
CORRESPONDENCE Suite 200
Cold Spring, Minnesota 56320
TELEPHONE 320.685.3304
FACSIMILE 320.685.4039
WEB www.negenarchitects.com

PEACE LUTHERAN CHURCH
1000 Red River Avenue North
Cold Spring, MN 56320

REVISION	DATE

I hereby certify that this plan, specification, or report was prepared by me or under my direct supervision and that I am a duly Licensed Architect under the laws of the State of Minnesota.
Print Name: Lon Negen
Signature:

Date: March 31, 2010 License No: 41402

Wall Sections

COMM. NO.:	
SCALE:	
DATE:	MARCH 31, 2010
DRAWN BY:	LAE

Construction Document

A6.4

© 2010 Negen Architects, PA, Cold Spring, MN 56320