PARTITION SCHEDULE

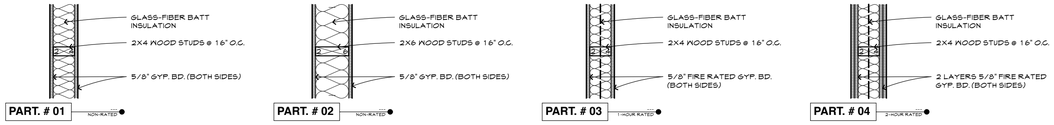

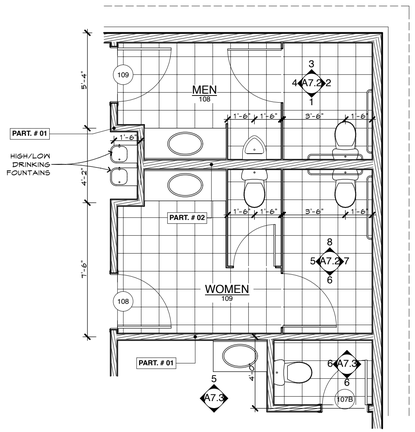

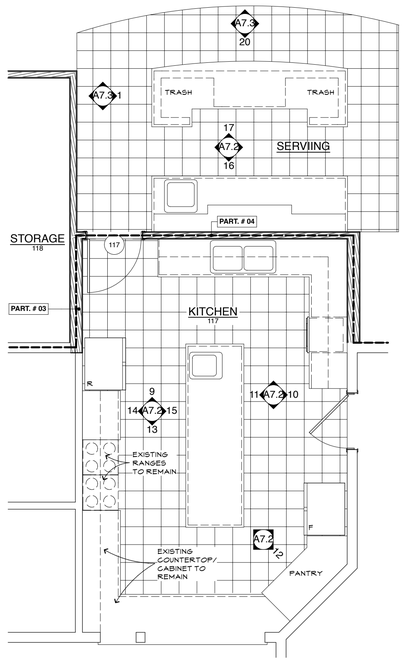

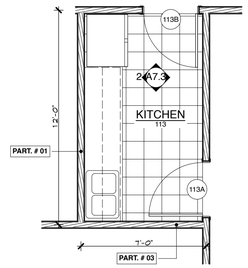

1 A7.1 ENLARGED FLOOR PLAN

Scale 1/4" = 1' - 0"

2 A7.1 ENLARGED FLOOR PLAN

Scale 1/4" = 1' - 0"

3 A7.1 ENLARGED FLOOR PLAN

Scale 1/4" = 1' - 0"

STANDARD FIXTURE MOUNTING SCHEDULE

3/8" = 1'-0"

NOTES:
1. DIMENSIONED ITEMS TYPICAL UNLESS NOTES OTHERWISE (U.N.O.) - SEE INTERIOR ELEVATIONS
2. DISPLAYED FIXTURE TYPES ARE SHOWN FOR GRAPHIC REPRESENTATION ONLY AND MAY NOT REPRESENT EXACT FIXTURE CONFIGURATION.
3. NOT ALL FIXTURES SHOWN MAY BE USED IN PROJECT - SEE FLOOR PLAN AND SPECIFICATIONS FOR FIXTURES USED.

FIXTURE KEY:

AHD : AIR HAND DRYER
EWC : ELECTRIC WATER COOLER
GB : GRAB BAR
HL : HANDICAP LAVATORY
HWC : HANDICAP WATER CLOSET
HUR : HANDICAP URINAL
MTP : METAL TOILET PARTITION
MUS : METAL URINAL SCREEN
PTD : PAPER TOWEL DISPENSER
SB : SHOWER BENCH
SD : SOAP DISPENSER
TPD : TOILET PAPER DISPENSER
UR : URINAL
WC : WATER CLOSET

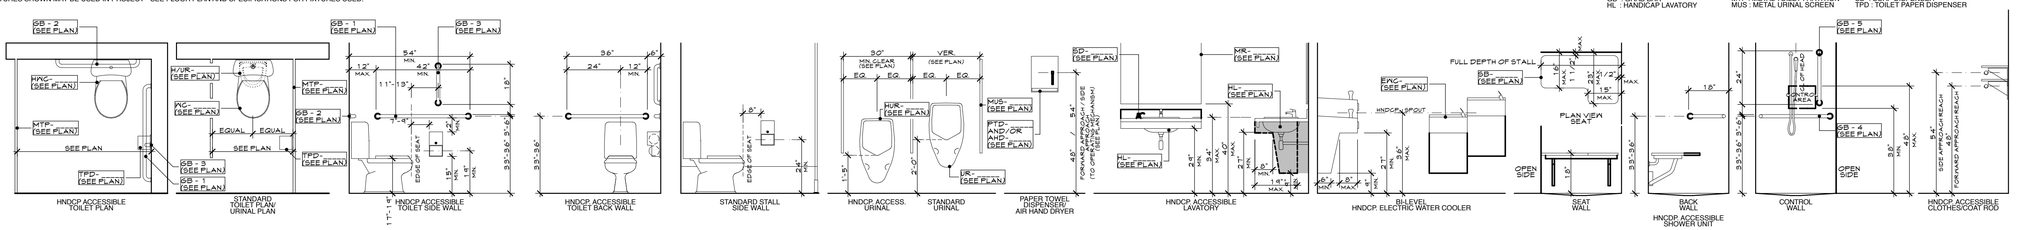

NEGEN ARCHITECTS
STUDIO 22517 178th Ave.
CORRESPONDENCE Suite 200
Cold Spring, Minnesota 56320
TELEPHONE 320.685.3304
FACSIMILE 320.685.4039
WEB www.negenarchitects.com

PEACE LUTHERAN CHURCH
1000 Red River Avenue North
Cold Spring, MN 56320

REVISION	DATE

I hereby certify that this plan, specification, or report was prepared by me or under my direct supervision and that I am a duly Licensed Architect under the laws of the State of Minnesota.
Print Name: Lon Negen
Signature:

Date: March 31, 2010 License No: 41402

Enlarged Plans

COMM. NO.:	
SCALE:	
DATE:	MARCH 31, 2010
DRAWN BY:	LAE

Construction Document

A7.1

© 2010 Negen Architects, PA, Cold Spring, MN 56320