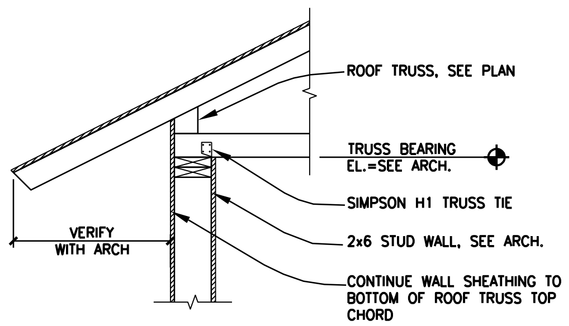

1 SECTION

3/4"=1'-0"

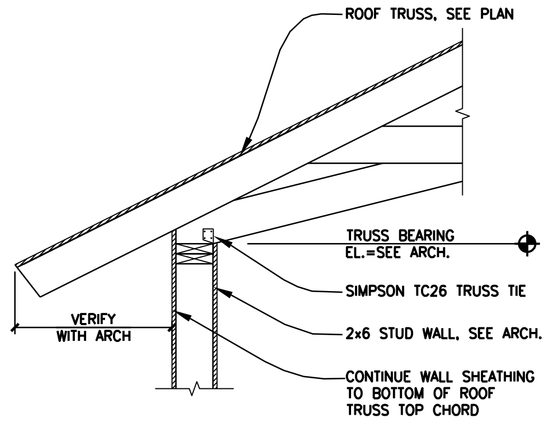

2 SECTION

3/4"=1'-0"

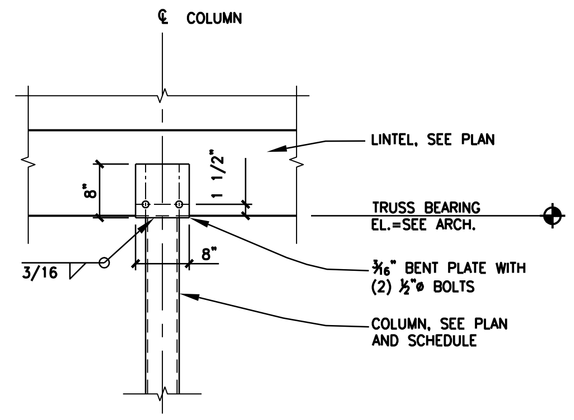

3 SECTION

3/4"=1'-0"

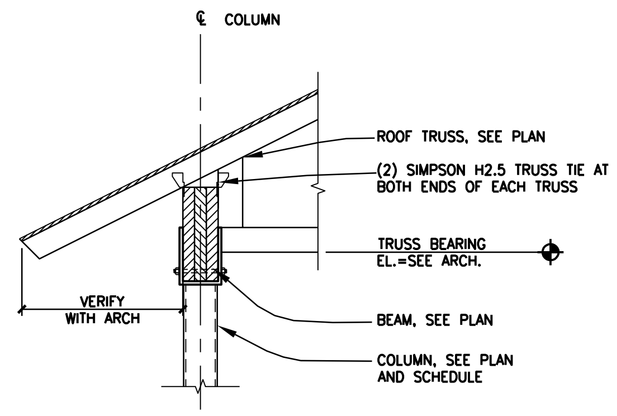

4 SECTION

3/4"=1'-0"

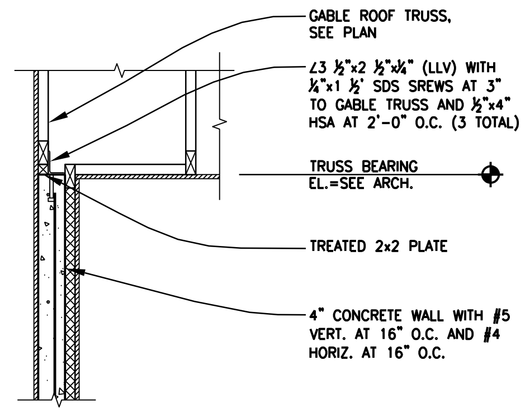

5 SECTION

3/4"=1'-0"

NEGEN COMMERCIAL + RESIDENTIAL ARCHITECTS

STUDIO 22517 178th Ave.
CORRESPONDENCE Suite 200
Cold Spring, Minnesota 56320
TELEPHONE 320.685.3304
FACSIMILE 320.685.4039
WEB www.negenarchitects.com

CONSULTANTS

DUFFY ENGINEERING AND ASSOCIATES, INC.
STRUCTURAL - CIVIL - SURVEYING -
MECHANICAL - ELECTRICAL
350 Highway 10 South, Suite 101
St. Cloud, MN 56304
Phone: (320) 259-6575
Fax: (320) 259-6991
Email: mail@duffyeng.com

PEACE LUTHERAN CHURCH

1000 Red River Avenue North
Cold Spring, MN 56320

REVISION	DATE

I hereby certify that this plan, specification or report was prepared by me or under my direct supervision and that I am a duly Licensed ENGINEER under the laws of the state of MINNESOTA

RYAN J. SEAVERT, PE

03-31-10 (Date) 41971 (License No.)

SECTIONS AND DETAILS

PROJECT NO.:	10048
SCALE:	
DATE:	03-31-10
DRAWN BY:	AJM
CHECKED BY:	RJS

S4.2

Duffy Project File: 10048 SS04.2